

Proposed Structure Plan Roads of Municipal Committee Ahmadpur Sial

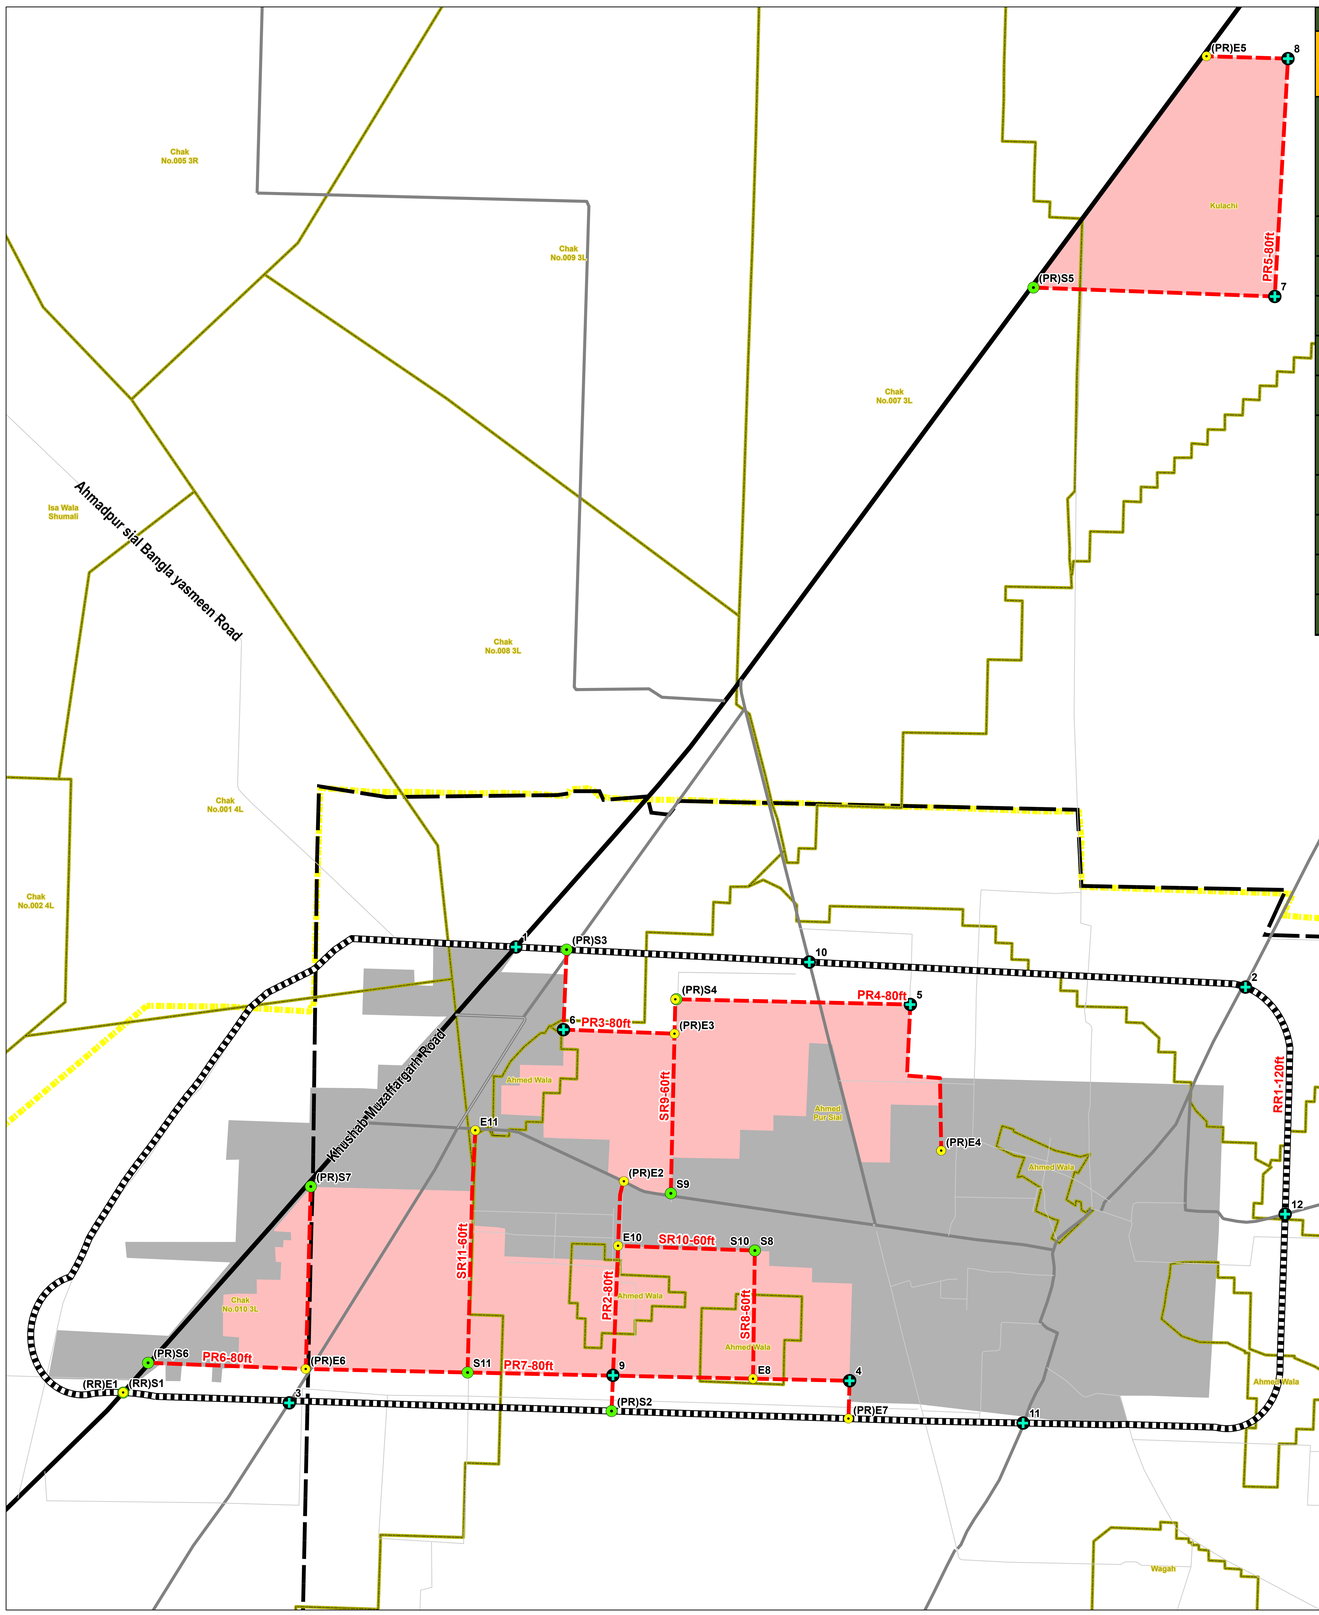

Mouza-Wise Segment Distribution of Proposed Roads

Sr. No.	Road	Road ID	Total Length (km)	ROW	Start Point	End Point	Mouza	Length (km)
1	Ring Road	RR1	12.73	120ft	71.7279068937, 30.6770976884	71.7279068937, 30.6770976884	Ahmed Wala	0.58
							Ahmed Pur Sial	5.18
							Chak No.008 3L	0.80
							Chak No.010 3L	3.69
							Chak No.001 4L	0.88
							Ranjeet Kot	1.60
2	Primary Road	PR2	0.94	80ft	71.7472255597, 30.677047875	71.7474648468, 30.685462504	Ahmed Wala	0.3
							Ahmed Pur Sial	0.64
3	Primary Road	PR3	0.78	80ft	71.7447573218, 30.6938793283	71.7494292036, 30.690917171	Ahmed Pur Sial	0.49
							Chak No.008 3L	0.29
4	Primary Road	PR4	1.67	80ft	71.749463064, 30.6921819838	71.7608598728, 30.6869194875	Ahmed Pur Sial	1.67
5	Primary Road	PR5	2.28	80ft	71.763072748, 30.7185918716	71.7707550413, 30.7272360931	Kulachi	2.09
							Chak No.007 3L	0.19
6	Primary Road	PR6	0.64	80ft	71.7275512397, 30.6783194867	71.7342336189, 30.6782608769	Chak No.010 3L	0.64
7	Primary Road	PR7	3.1	80ft	71.7342201632, 30.6849418694	71.757261974, 30.6770219961	Ahmed Wala	0.34
							Ahmed Pur Sial	1.23
							Chak No.010 3L	1.53
8	Secondary Road	SR8	0.52	60ft	71.7530933447, 30.6830719981	71.7531742621, 30.6783829824	Ahmed Wala	0.34
							Ahmed Pur Sial	0.18
9	Secondary Road	SR9	0.79	60ft	71.7494679311, 30.6850747523	71.7494208228, 30.6921817041	Ahmed Pur Sial	0.79
10	Secondary Road	SR10	0.56	60ft	71.7530933447, 30.6830719981	71.747299243, 30.6830969264	Ahmed Pur Sial	0.56
11	Secondary Road	SR11	0.98	60ft	71.7410864889, 30.6783050561	71.7411153076, 30.6871722528	Chak No.008 3L	0.17
							Chak No.010 3L	0.81

Location Map

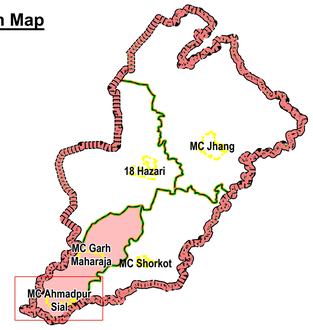

Legend

Administrative Boundaries
- Urban Growth Limit
- Established Built-up Area
- MC Boundary 2013
- MC Boundary 2019
- Mouza Boundary

Existing Communication Network
- Primary Road
- Secondary Road
- Tertiary Road

Proposed Roads
- Bypass/Ring Road
- Structure Plan Road

Coordinates Nodes (x,y)
- Road Start Point
- Road End Point
- Intersection Nodes of Road Alignment

Additional Coordinates for Proposed Roads Alignment

Node ID	Longitude	Latitude
1	71.742606	30.693922
2	71.773538	30.693226
3	71.733574	30.677006
4	71.757264	30.678409
5	71.759375	30.692237
6	71.744722	30.690948
7	71.773938	30.718521
8	71.774205	30.727236
9	71.747241	30.678357
10	71.755043	30.693681
11	71.764658	30.677044
12	71.775493	30.684963

Scale: 0 0.5 1 Km

Notification No. MC/APS/75 Dated: 06-05-2025

Consultant	M/S NESPAK (Pvt.) Ltd. in Joint Venture with M/S MMPakistan Pvt. Ltd.	Signature

The Structure Plan Road (2025-45) of Municipal Committee Ahmadpur Sial, District Jhang

This seal certifies that the bearing document is a true copy of the Map/Plan. The Copy of the Map/Plan is available on the official website/ portal of Project Management Unit, PMU – LG&CD Department for authentication and further reference:
https: //lgcd.punjab.gov.pk