
Proposed Structure Plan Roads of Municipal Committee Pir Mahal

Mouza-Wise Segment Distribution of Proposed Roads


Sr No.	Road	Road ID	Total Length KM	ROW	Start Point	End Point	Mauza Name	Length KM
1	Ring Road	RR1	11.39	120Ft	72.4244963519251, 30.7892935914261	72.4243367060742, 30.7893838815609	Chak 673+Gb Sadhoo Junaig	0.02
							Chak 103+Gb Kuhal	1.36
							Chak 319+Gb Khosi	2.46
							Chak 320+Gb Habowal	3.16
							Chak 321+Gb Jakhara	2.78
							Plot C	1.60
2	Primary Road	PR2	1.39	80Ft	72.4079970704086, 30.7775655647784	72.4161647716869, 30.7672600825868	Chak 320+Gb Habowal	1.39
3	Primary Road	PR3	1.19	80Ft	72.4355548079081, 30.7826719965155	72.4287344088659, 30.7916105669742	Chak 319+Gb Khosi	1.19
4	Primary Road	PR4	1.47	80Ft	72.4048837056186, 30.7757353906758	72.4140700285091, 30.7659942616259	Chak 320+Gb Habowal	1.47
5	Primary Road	PR5	1.34	80Ft	72.4509828727614, 30.7714439589716	72.4597755803788, 30.7666140087296	Chak 664+Gb Ahmad Nagar	0.31
							Chak 103+Gb Kuhal	1.03
6	Primary Road	PR6	3.04	80Ft	72.4512001534644, 30.7641136695103	72.4664939207579, 30.7674216439937	Chak 779+Gb	0.21
							Chak 664+Gb Ahmad Nagar	2.84
7	Primary Road	PR7	0.30	80Ft	72.4161647716869, 30.7672600825868	72.4179834211198, 30.7650860237011	Chak 320+Gb Habowal	0.30
8	Primary Road	PR8	0.49	80Ft	72.428557527508, 30.7838992410572	72.432653662436 6, 30.7864741331748	Chak 319+Gb Khosi	0.49
9	Secondary Road	SR9	1.79	60Ft	72.4481442076891, 30.7565340151327	72.4300116736998, 30.7605470527044	Chak 779+Gb	0.87
							Chak 668+Gb	0.92
10	Secondary Road	SR10	1.03	60Ft	72.4188806352332, 30.7839515375335	72.4251802890392, 30.7764464441481	Chak 320+Gb Habowal	1.03
11	Secondary Road	SR11	0.71	60Ft	72.4178603157011, 30.7650099608411	72.4233316129636, 30.7688775654473	Chak 320+Gb Habowal	0.71
12	Secondary Road	SR12	0.67	60Ft	72.4161647716869, 30.7672600825868	72.4218723064618, 30.7707169038621	Chak 320+Gb Habowal	0.67
13	Secondary Road	SR13	0.34	60Ft	72.4100957831939, 30.774858191952	72.4073746613116, 30.7728827294545	Chak 320+Gb Habowal	0.34

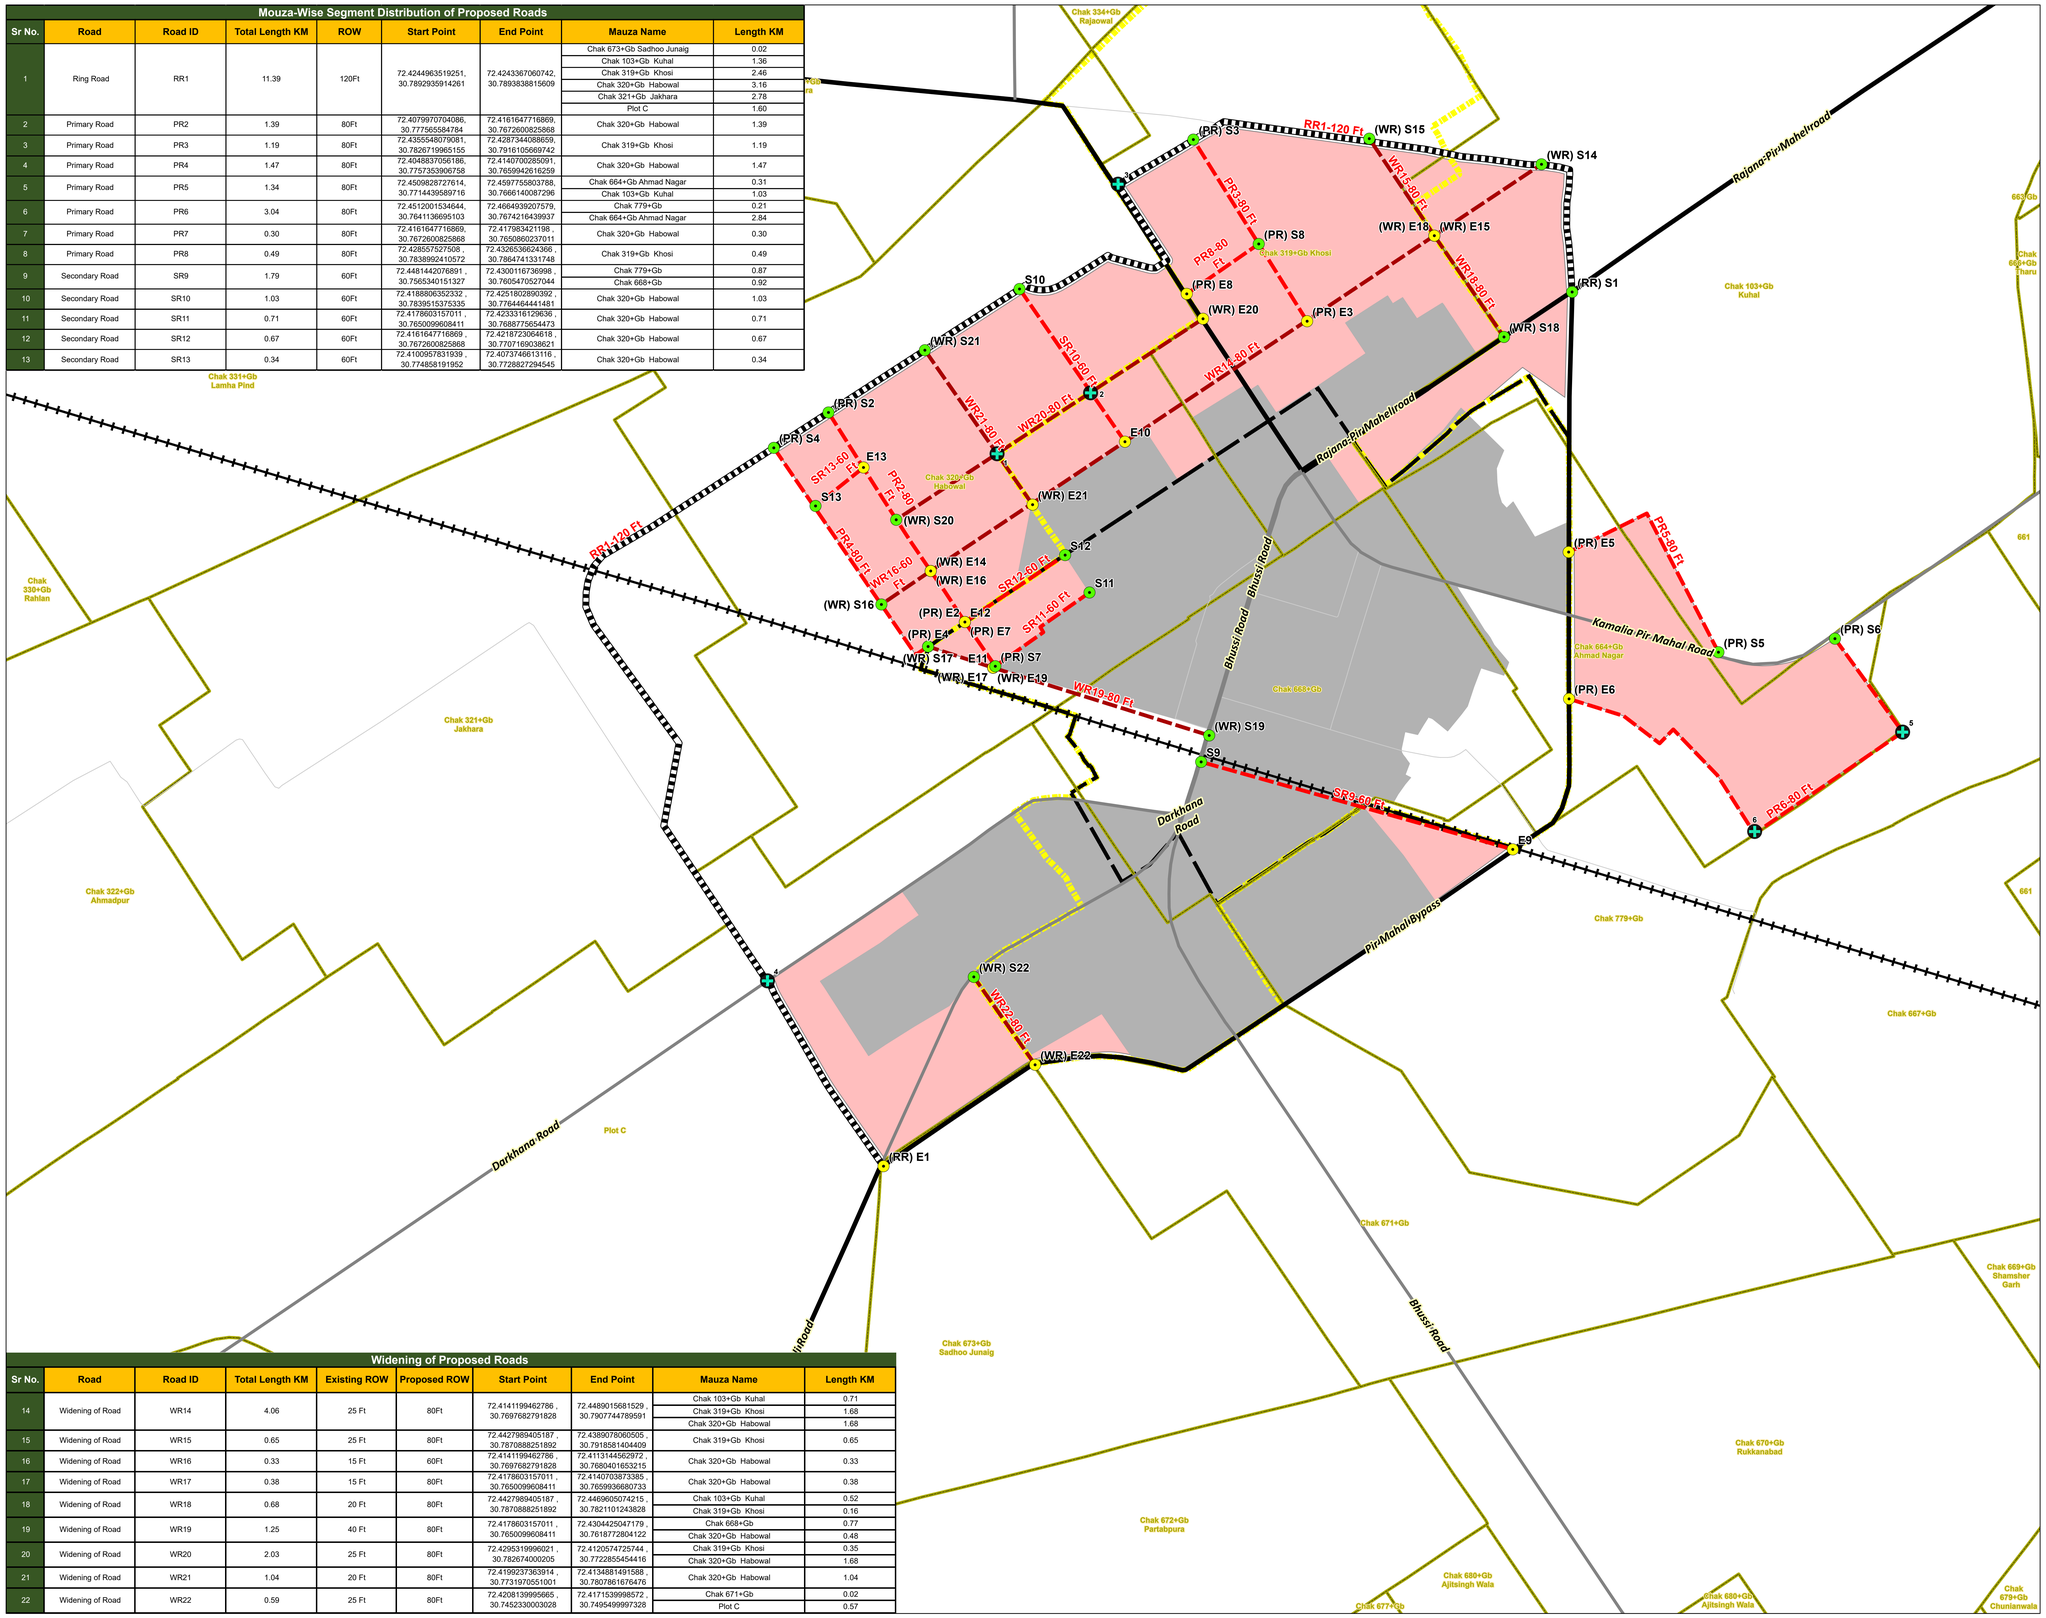

Widening of Proposed Roads

Sr No.	Road	Road ID	Total Length KM	Existing ROW	Proposed ROW	Start Point	End Point	Mauza Name	Length KM
14	Widening of Road	WR14	4.06	25 Ft	80Ft	72.4141199462786, 30.7697682791828	72.4489015681529, 30.7907744789591	Chak 103+Gb Kuhal	0.71
								Chak 319+Gb Khosi	1.68
								Chak 320+Gb Habowal	1.68
15	Widening of Road	WR15	0.65	25 Ft	80Ft	72.4427989405187, 30.7870888251892	72.4389078060505, 30.7918581404409	Chak 319+Gb Khosi	0.65
16	Widening of Road	WR16	0.33	15 Ft	60Ft	72.4141199462786, 30.7697682791828	72.4113144562972, 30.7680401653215	Chak 320+Gb Habowal	0.33
17	Widening of Road	WR17	0.38	15 Ft	80Ft	72.4178603157011, 30.7650099608411	72.4140703873385, 30.7659936680733	Chak 320+Gb Habowal	0.38
18	Widening of Road	WR18	0.68	20 Ft	80Ft	72.4427989405187, 30.7870888251892	72.4489605074215, 30.7821101243828	Chak 103+Gb Kuhal	0.52
								Chak 319+Gb Khosi	0.16
19	Widening of Road	WR19	1.25	40 Ft	80Ft	72.4178603157011, 30.7650099608411	72.4304425047179, 30.7618772804122	Chak 668+Gb	0.77
								Chak 320+Gb Habowal	0.48
20	Widening of Road	WR20	2.03	25 Ft	80Ft	72.4295319996021, 30.782674000205	72.4120574725744, 30.7722855454416	Chak 319+Gb Khosi	0.35
								Chak 320+Gb Habowal	1.68
21	Widening of Road	WR21	1.04	20 Ft	80Ft	72.4199237363914, 30.7731970551001	72.4134881491588, 30.7807861676476	Chak 320+Gb Habowal	1.04
22	Widening of Road	WR22	0.59	25 Ft	80Ft	72.4208139995665, 30.7452330003028	72.4171539998572, 30.7495499997328	Chak 671+Gb	0.02
								Plot C	0.57

Location Map

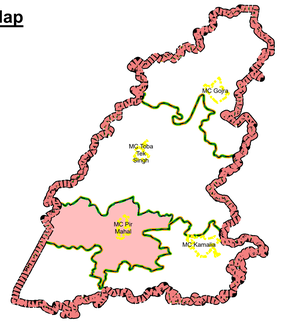

Legend

Administrative Boundaries
- MC Boundary 2013
- MC Boundary 2019
- Established Built-up Area
- Urban Growth Limit
- Mouza Boundary

Existing Communication Network
- Primary Road
- Secondary Road
- Tertiary Road
- Railway Line

Proposed Roads
- Ring Road
- Structure Plan Road
- Widening of Road

Coordinate Nodes (x,y)
- Start Point
- End Point
- Additional Coordinates for Proposed Roads Alignment

Additional Coordinates for Proposed Roads Alignment

Node Id	Longitude	Latitude
1	72.417801	30.775699
2	72.423127	30.778848
3	72.424439	30.789299
4	72.405231	30.749117
5	72.470529	30.762834
6	72.462104	30.757703

Scale: 0 1 2 Kilometers

Notification No. 982/MCP Dated: 16-04-2025

Consultant	M/S NESPAK Pvt. Ltd.	Signature

The Structure Plan Road (2025-45) of Municipal Committee Pir Mahal, District Toba Tek Singh

This seal certifies that the bearing document is a true copy of the Map/Plan. The Copy of the Map/Plan is available on the official website/portal of Project Management Unit, PMU – LG&CD Department for authentication and further reference: https: //lgcd.punjab.gov.pk

punjab.lgcdp.gop.pk